ADDENDUM "A"

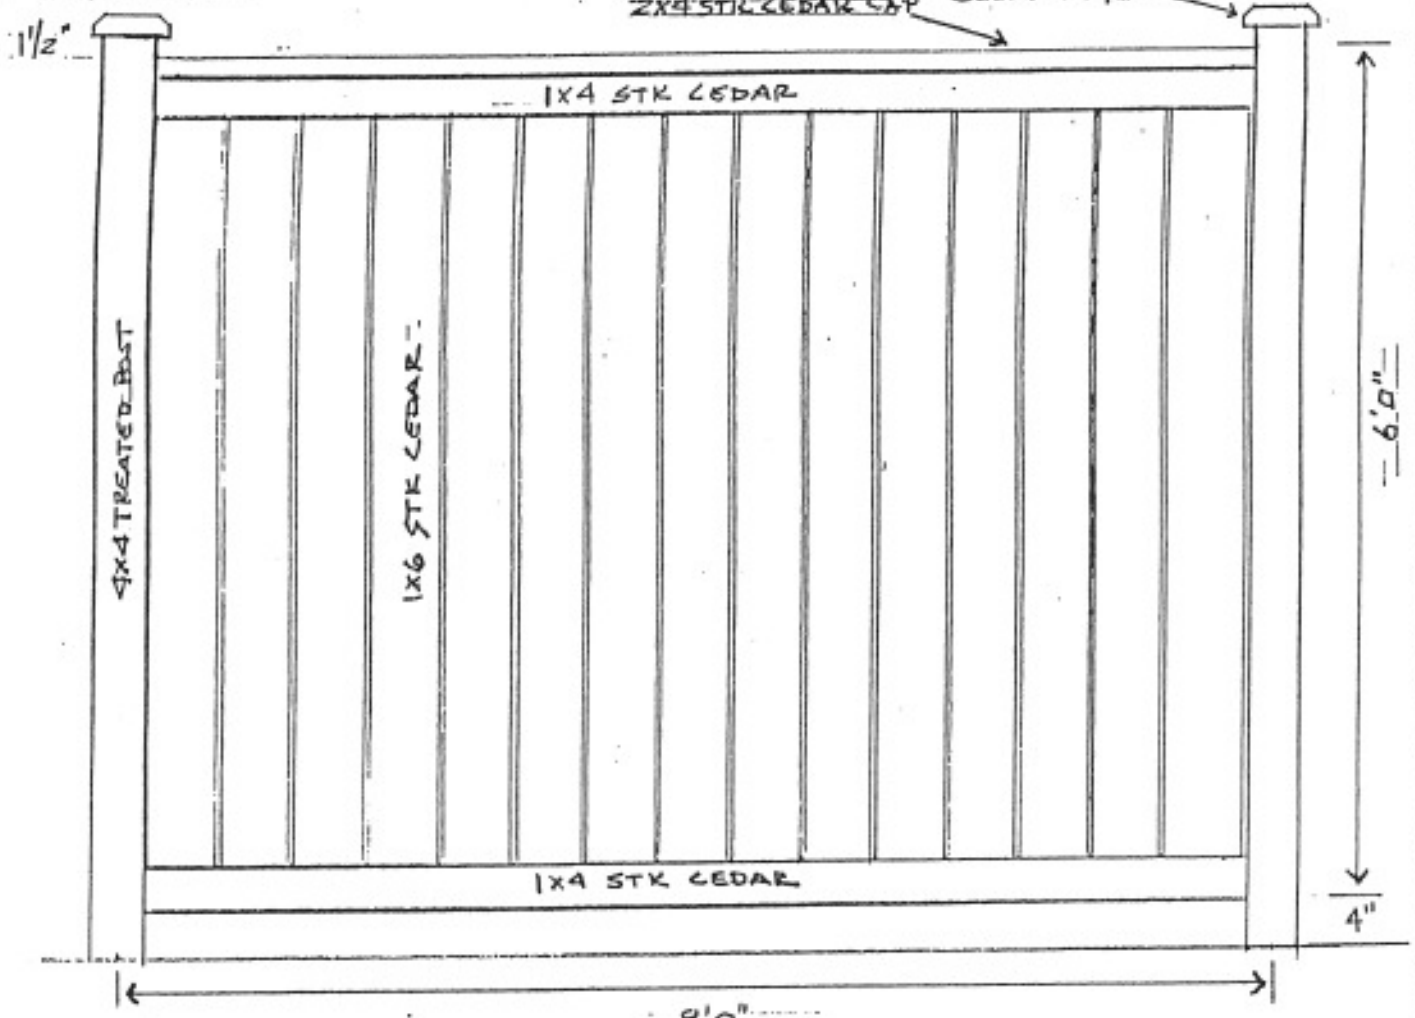

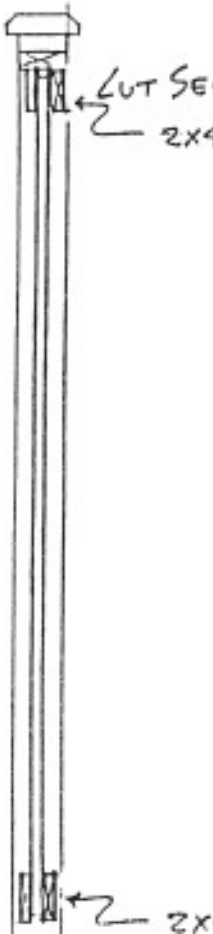

CAPSTONE HOMES
STANDARD FENCE DETAIL

NOTES:

9606200607